1-800-345-7334

SCALE IN 1/10 OF AN INCH

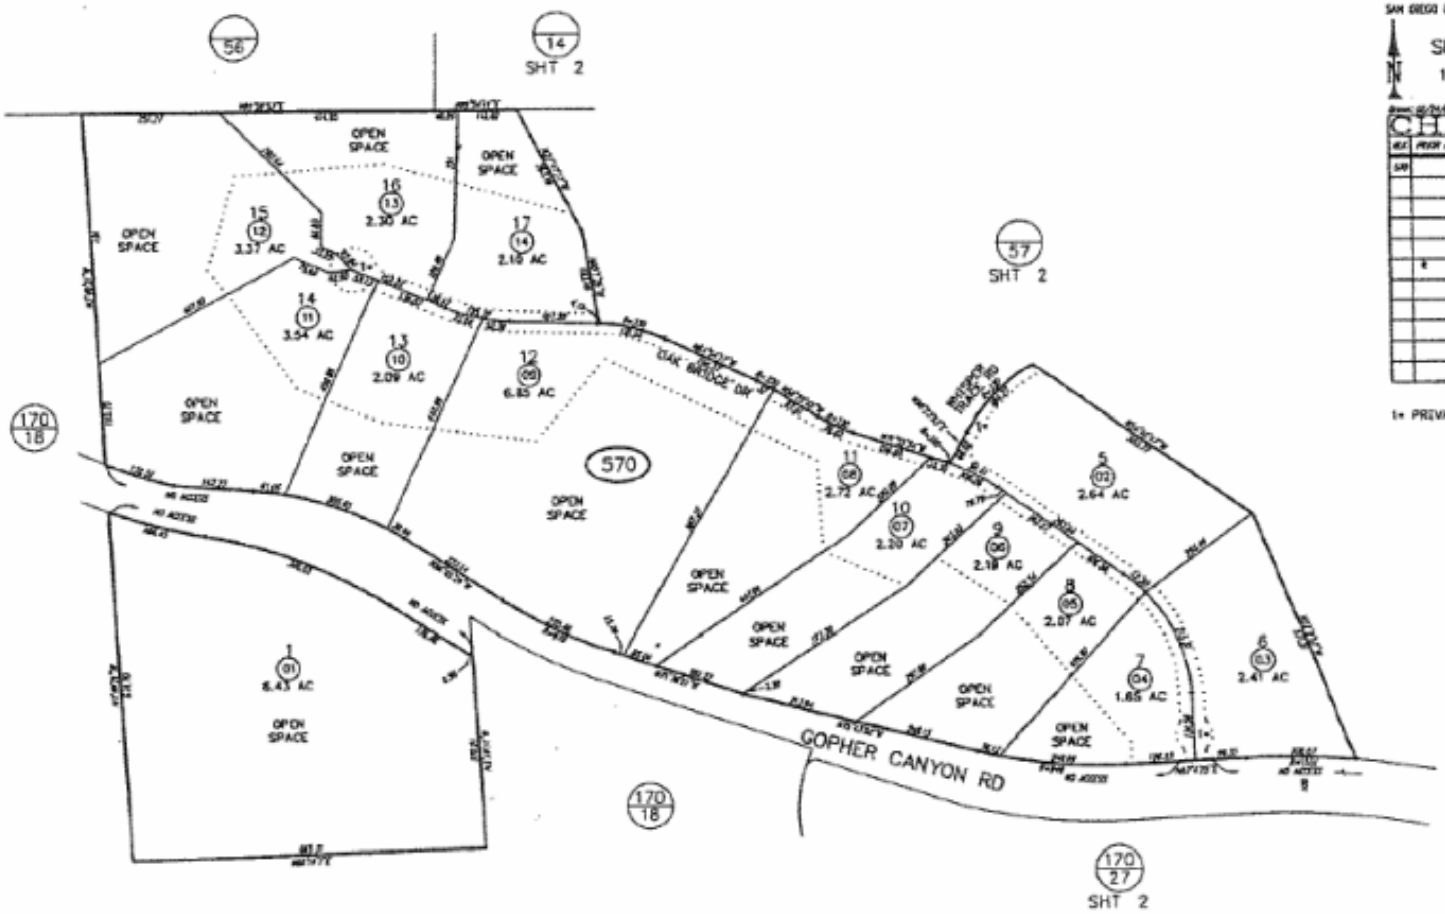

SAN DIEGO COUNTY ASSESSOR'S MAP
127 — 57
SHT 1 OF 4
1" = 200'

CHANGES

MAP	PRIOR APN	NEW APN	INT	EFF MO
570		1 PARC 11	00	07

MAP 13856 — CO OF SD TCT NO 4736-1

MAR 3 1 2000

Wed Mar 01 14:20:31 2000

THIS MAP WAS PREPARED FOR ASSESSMENT PURPOSES ONLY. NO LIABILITY IS ASSUMED FOR THE ACCURACY OF THE DATA SHOWN. ASSESSOR'S PARCELS MAY NOT COMPLY WITH LOCAL SUBDIVISION OR BUILDING ORDINANCES.